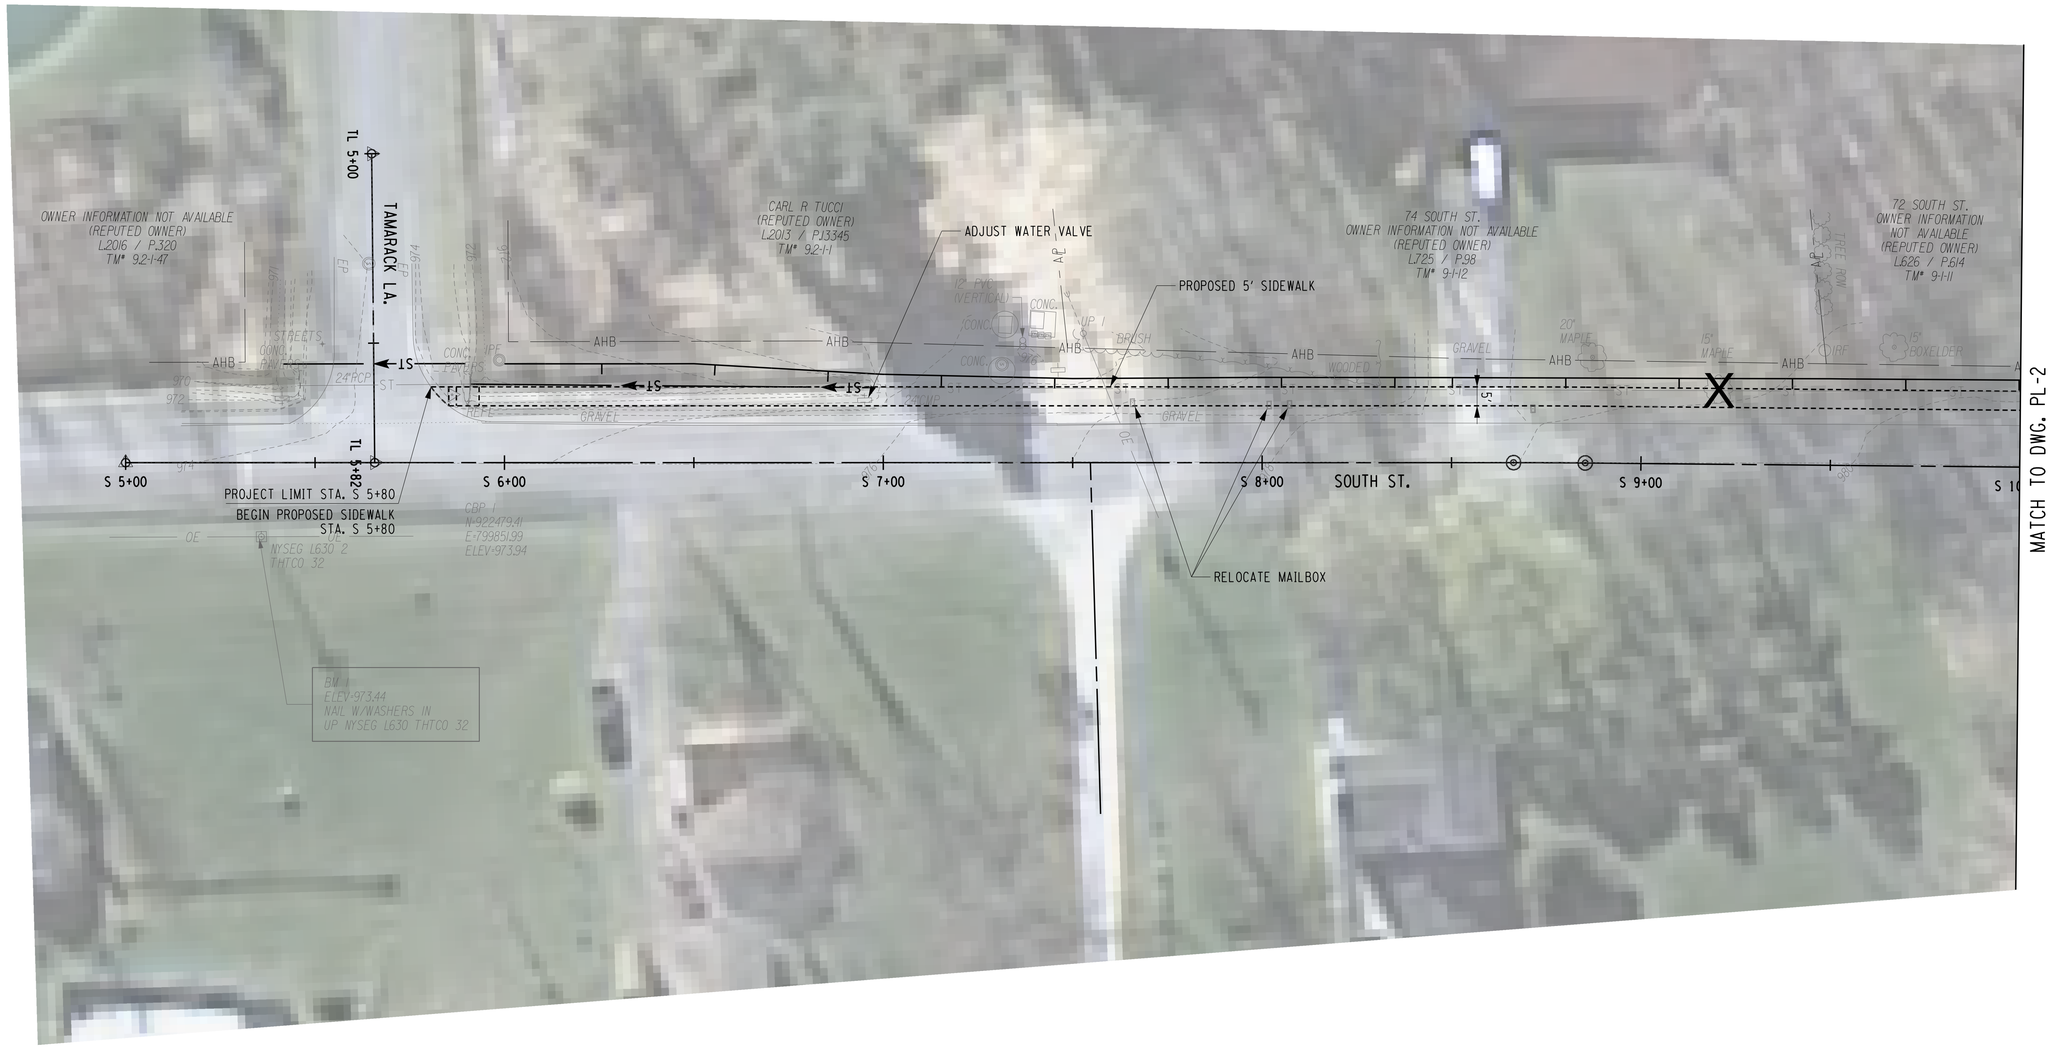

SCALE (FT)

0 10 20 40

H:\Projects\151019-00-Ped.Commut.Trumansburg\Eng\CAD\CUT\395053_cph_gnp_PL1.dgn
4/18/2016 1:17:21 PM
timd

REV	DESCRIPTION	DATE	BY
7			
6			
5			
4			
3			
2			
1			

COPYRIGHT © 2016
FISHER ASSOCIATES
P.E., L.S., L.A., D.P.C.

New York State Education Law Section 7209 states that it is a violation of law for any person, unless they are acting under the direction of a licensed professional engineer, land surveyor, to alter an item in any way.

If an item bearing the seal of an engineer, land surveyor, architect, or landscape architect is altered, the altering engineer, land surveyor, architect, or landscape architect shall affix to the item, his/her seal and his/her signature and the date of such alteration, and a specific description of the alteration.

FA PROJECT NO.
151019

PROJECT MANAGER
R. BENNET

DRAWN BY
T. DAVIS

SCALE
AS SHOWN

ISSUE DATE
2/29/2016

FISHER ASSOCIATES
WWW.FISHERASSOC.COM

PROJECT
SAFE ROUTES TO SCHOOL & DAILY NEEDS SIDEWALK PROJECT
MAIN STREET (RTE. 96), LAKE STREET AND SOUTH STREET
VILLAGE OF TRUMANSBURG
P.I.N. 3950.53
TOMPKINS COUNTY, NEW YORK

TITLE OF DRAWING
PLAN

DRAWING NO.
PL-1

SHEET XXX OF

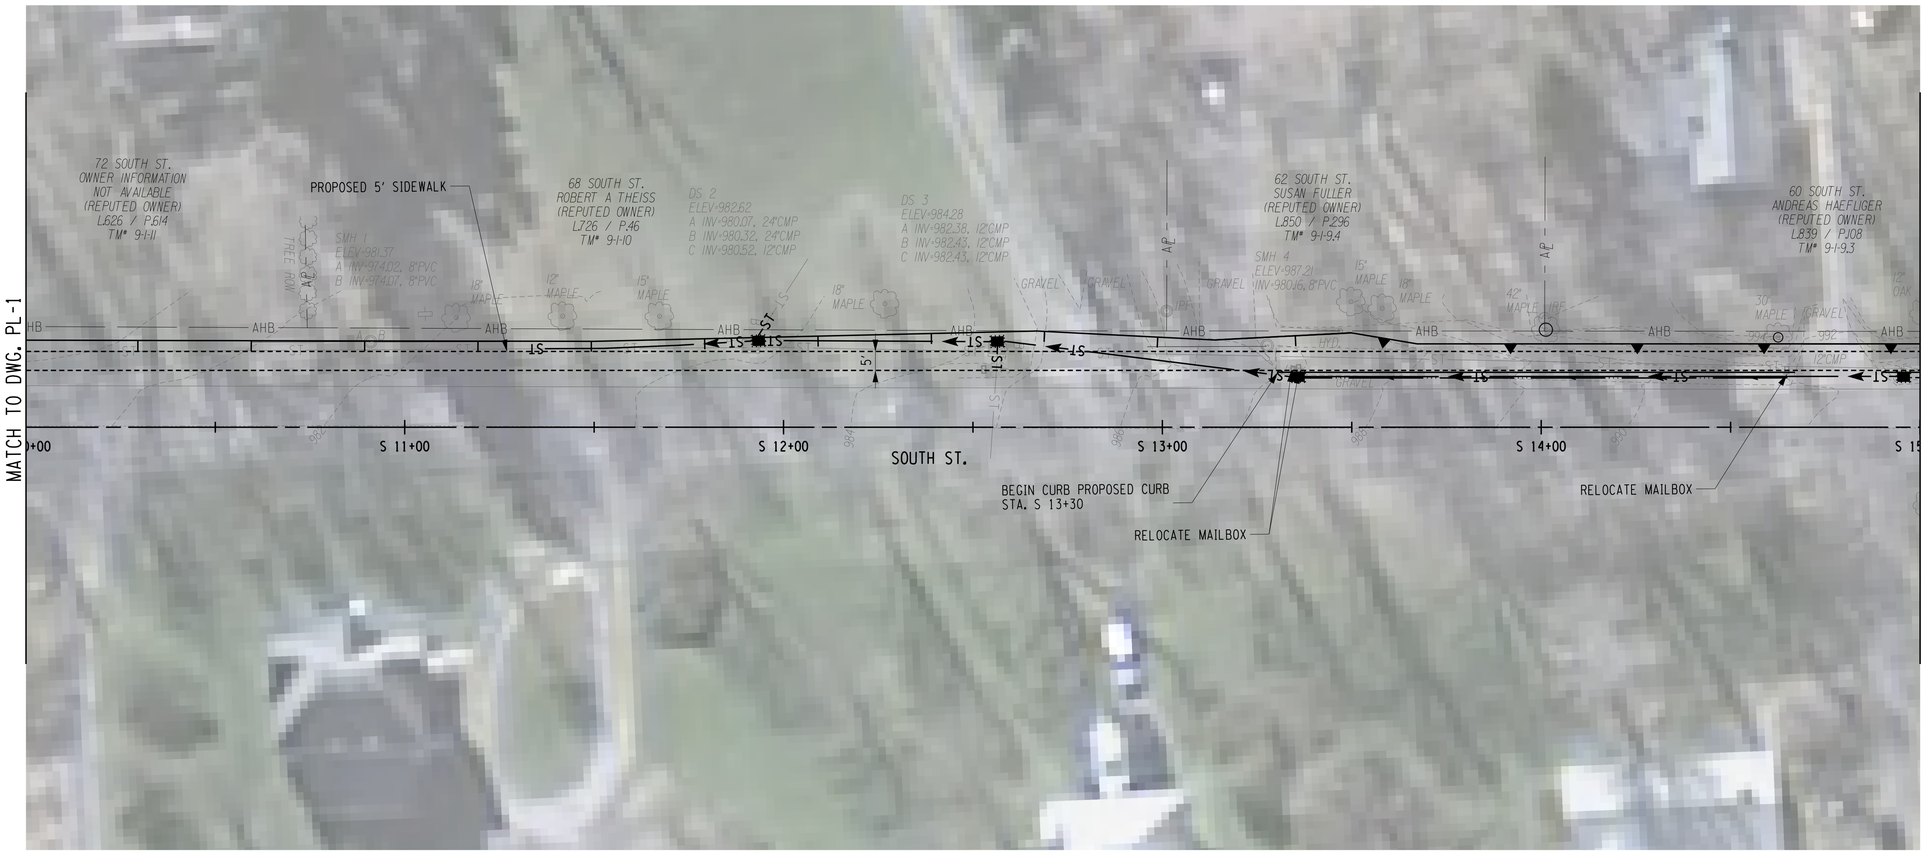

SCALE (FT)

0 10 20 40

H:\Projects\151019-00-Ped_Commut_Trumansburg\Eng\CAD\CUT\395053_cph_grp_PL2.dgn
4/18/2016 1:17:34 PM
tumd

REV	DESCRIPTION	DATE	BY
7			
6			
5			
4			
3			
2			
1			

COPYRIGHT © 2016
FISHER ASSOCIATES
P.E., L.S., L.A., D.P.C.

New York State Education Law Section 7209 states that it is a violation of law for any person, unless they are acting under the direction of a licensed professional engineer, architect, landscape architect or land surveyor, to alter an item in any way.

If an item bearing the seal of an engineer, architect, landscape architect or land surveyor is altered, the altering engineer, architect, landscape architect or land surveyor shall affix to the item his/her seal and the notation "altered by" followed by his/her signature and the date of such alteration, and a specific description of the alteration.

FA PROJECT NO.
151019

PROJECT MANAGER
R. BENNET

DRAWN BY
T. DAVIS

SCALE
AS SHOWN

ISSUE DATE
2/29/2016

FISHER ASSOCIATES
WWW.FISHERASSOC.COM

PROJECT
SAFE ROUTES TO SCHOOL & DAILY NEEDS SIDEWALK PROJECT
MAIN STREET (RTE. 96), LAKE STREET AND SOUTH STREET
VILLAGE OF TRUMANSBURG
P.I.N. 3950.53
TOMPKINS COUNTY, NEW YORK

TITLE OF DRAWING
PLAN

DRAWING NO.
PL-2

SHEET XXX OF

SCALE (FT)

0 10 20 40

H:\Projects\151019-00-Fed_Commut_Trumansburg\Eng\CAD\CUT\395053.cph.gnp.PL3.dgn
4/18/2016 1:17:42 PM
timd

REV	DESCRIPTION	DATE	BY
7			
6			
5			
4			
3			
2			
1			

COPYRIGHT © 2016
FISHER ASSOCIATES
P.E., L.S., L.A., D.P.C.

New York State Education Law Section 7209 states that it is a violation of law for any person, unless they are acting under the direction of a licensed professional engineer, land surveyor, to alter an item in any way.

If an item bearing the seal of an engineer, land surveyor, is altered, the altering engineer, land surveyor, shall stamp the item, his/her seal and his/her signature and the date of such alteration, and a specific description of the alteration.

FA PROJECT NO.
151019

PROJECT MANAGER
R. BENNET

DRAWN BY
T. DAVIS

SCALE
AS SHOWN

ISSUE DATE
2/29/2016

FISHER ASSOCIATES
WWW.FISHERASSOC.COM

PROJECT
SAFE ROUTES TO SCHOOL & DAILY NEEDS SIDEWALK PROJECT
MAIN STREET (RTE. 96), LAKE STREET AND SOUTH STREET
VILLAGE OF TRUMANSBURG
P.I.N. 3950.53
TOMPKINS COUNTY, NEW YORK

TITLE OF DRAWING
PLAN

DRAWING NO.
PL-3

SHEET XXX OF

SCALE (FT)

0 10 20 40

H:\Projects\151019-00-Ped_Commut_Trumansburg\Eng\CAD\CUT\3950053_ceh_gnp_PL4.dgn
4/18/2016 11:17:50 PM
t.rmd

REV	DESCRIPTION	DATE	BY
7			
6			
5			
4			
3			
2			
1			

COPYRIGHT © 2016
FISHER ASSOCIATES
P.E., L.S., L.A., D.P.C.

New York State Education Law Section 7209 states that it is a violation of law for any person, unless acting under the direction of a licensed professional engineer, land surveyor, to alter an item in any way.

If an item bearing the seal of an engineer, land surveyor, is altered, the alteration shall cause the alterer to affix his/her name and seal to the item and the notation "altered by" followed by his/her signature and the date of such alteration, and a specific description of the alteration.

FA PROJECT NO.
151019

PROJECT MANAGER
R. BENNET

DRAWN BY
T. DAVIS

SCALE
AS SHOWN

ISSUE DATE
2/29/2016

FISHER ASSOCIATES
WWW.FISHERASSOC.COM

PROJECT
SAFE ROUTES TO SCHOOL & DAILY NEEDS SIDEWALK PROJECT
MAIN STREET (RTE. 96), LAKE STREET AND SOUTH STREET
VILLAGE OF TRUMANSBURG
P.I.N. 3950.53
TOMPKINS COUNTY, NEW YORK

TITLE OF DRAWING
PLAN

DRAWING NO.
PL-4

SHEET XXX OF

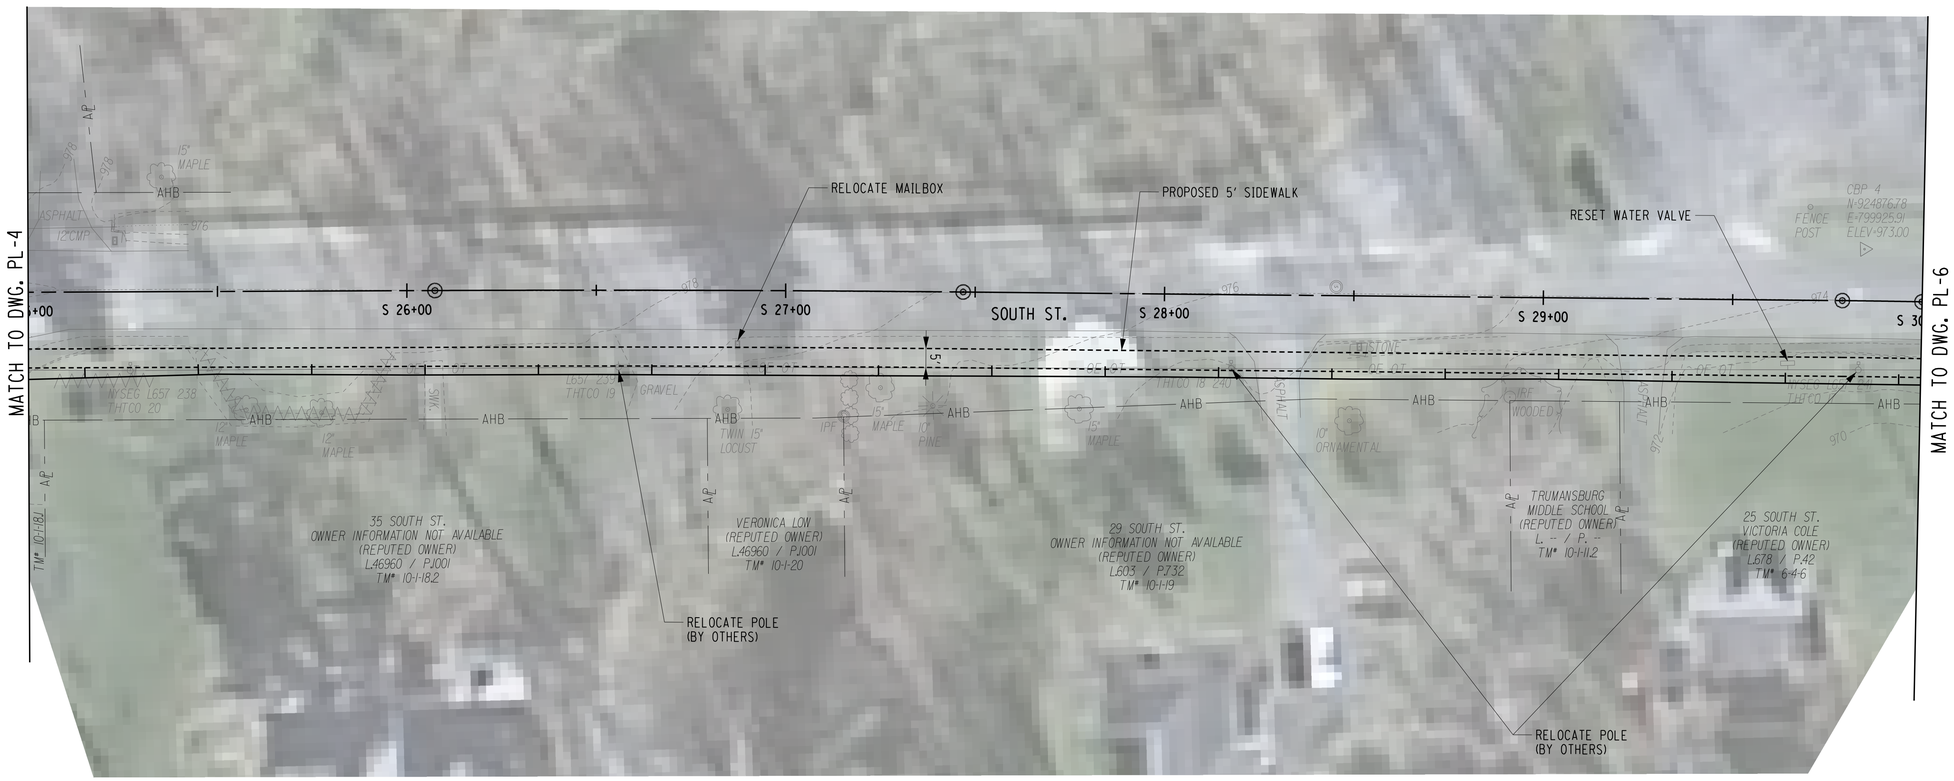

SCALE (FT)

0 10 20 40

H:\Projects\151019-00-Ped_Commut_Trumansburg\Eng\CAD\CUT\3950053.cph.gnp_PL5.dgn
4/18/2016 11:7:58 PM
t.rmd

REV	DESCRIPTION	DATE	BY
7			
6			
5			
4			
3			
2			
1			

COPYRIGHT © 2016
FISHER ASSOCIATES
P.E., L.S., L.A., D.P.C.

New York State Education Law Section 7209 states that it is a violation of law for any person, unless they are acting under the direction of a licensed professional engineer, land surveyor, to alter an item in any way.

If an item bearing the seal of an engineer, land surveyor is altered, the alteration shall bear the seal and the notation "altered" followed by his/her signature and the date of such alteration, and a description of the alteration.

FA PROJECT NO.
151019

PROJECT MANAGER
R. BENNET

DRAWN BY
T. DAVIS

SCALE
AS SHOWN

ISSUE DATE
2/29/2016

FISHER ASSOCIATES
WWW.FISHERASSOC.COM

PROJECT
SAFE ROUTES TO SCHOOL & DAILY NEEDS SIDEWALK PROJECT
MAIN STREET (RTE. 96), LAKE STREET AND SOUTH STREET
VILLAGE OF TRUMANSBURG
P.I.N. 3950.53
TOMPKINS COUNTY, NEW YORK

TITLE OF DRAWING
PLAN

DRAWING NO.
PL-5

SHEET XXX OF

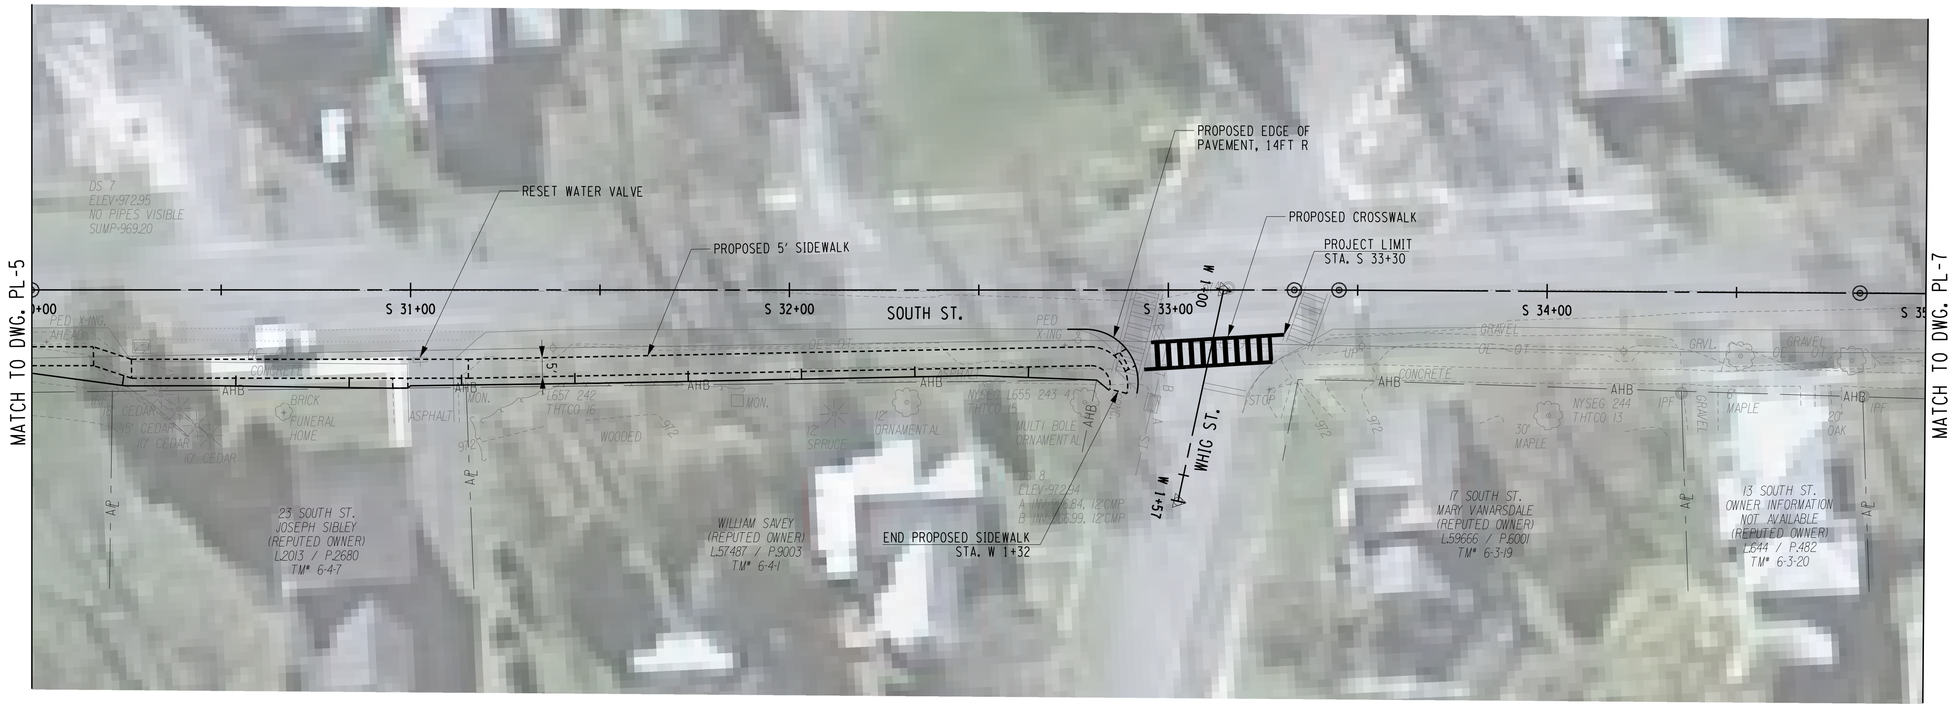

SCALE (FT)

0 10 20 40

H:\Projects\15109-00-Ped_Commut_Trumansburg\Eng\CAD\CUT\3950053_cph_grp_PL6.dgn
4/18/2016 1:18:05 PM
tjmd

REV	DESCRIPTION	DATE	BY
7			
6			
5			
4			
3			
2			
1			

COPYRIGHT © 2016
FISHER ASSOCIATES
P.E., L.S., L.A., D.P.C.

New York State Education Law Section 7209 states that it is a violation of law for any person, unless they are acting under the direction of a licensed professional engineer, land surveyor, to alter an item in any way.

If an item bearing the seal of an engineer, land surveyor, is altered, the alteration shall cause the seal and the name of the person who sealed the item, his/her seal and his/her signature and the date of such alteration, and a specific description of the alteration.

FA PROJECT NO.
1510109

PROJECT MANAGER
R. BENNET

DRAWN BY
T. DAVIS

SCALE
AS SHOWN

ISSUE DATE
2/29/2016

FISHER ASSOCIATES
WWW.FISHERASSOC.COM

PROJECT
SAFE ROUTES TO SCHOOL & DAILY NEEDS SIDEWALK PROJECT
MAIN STREET (RTE. 96), LAKE STREET AND SOUTH STREET
VILLAGE OF TRUMANSBURG
P.I.N. 3950.53
TOMPKINS COUNTY, NEW YORK

TITLE OF DRAWING
PLAN

DRAWING NO.
PL-6

SHEET XXX OF

SCALE (FT)
0 10 20 40

REV	DESCRIPTION	DATE	BY
7			
6			
5			
4			
3			
2			
1			

COPYRIGHT © 2016
FISHER ASSOCIATES,
P.E., L.S., L.A., D.P.C.

New York State Education Law Section 7209 states that it is a violation of this law for any person, unless he/she is acting under the direction of a licensed professional engineer or land surveyor, to alter an item in any way.

If an item bearing the seal of an engineer or land surveyor is altered, the altering engineer or land surveyor shall affix to the item his/her seal and the notation "altered by" followed by his/her signature and the date of such alteration, and a specific description of the alteration.

FA PROJECT NO.
151019

PROJECT MANAGER
R. BENNET

DRAWN BY
T. DAVIS

SCALE
AS SHOWN

ISSUE DATE
2/29/2016

FISHER ASSOCIATES
WWW.FISHERASSOC.COM

PROJECT
SAFE ROUTES TO SCHOOL & DAILY NEEDS SIDEWALK PROJECT
MAIN STREET (RTE. 96), LAKE STREET AND SOUTH STREET
VILLAGE OF TRUMANSBURG
P.I.N. 3950.53
TOMPKINS COUNTY, NEW YORK

TITLE OF DRAWING
PLAN

DRAWING NO.
PL-7

SHEET XXX OF

H:\Projects\151019-00-Ped_Commut_Trumansburg\Eng\CAD\CUT\395053_cph-gnp_PL7.dgn
4/18/2016 1:18:15 PM
tand

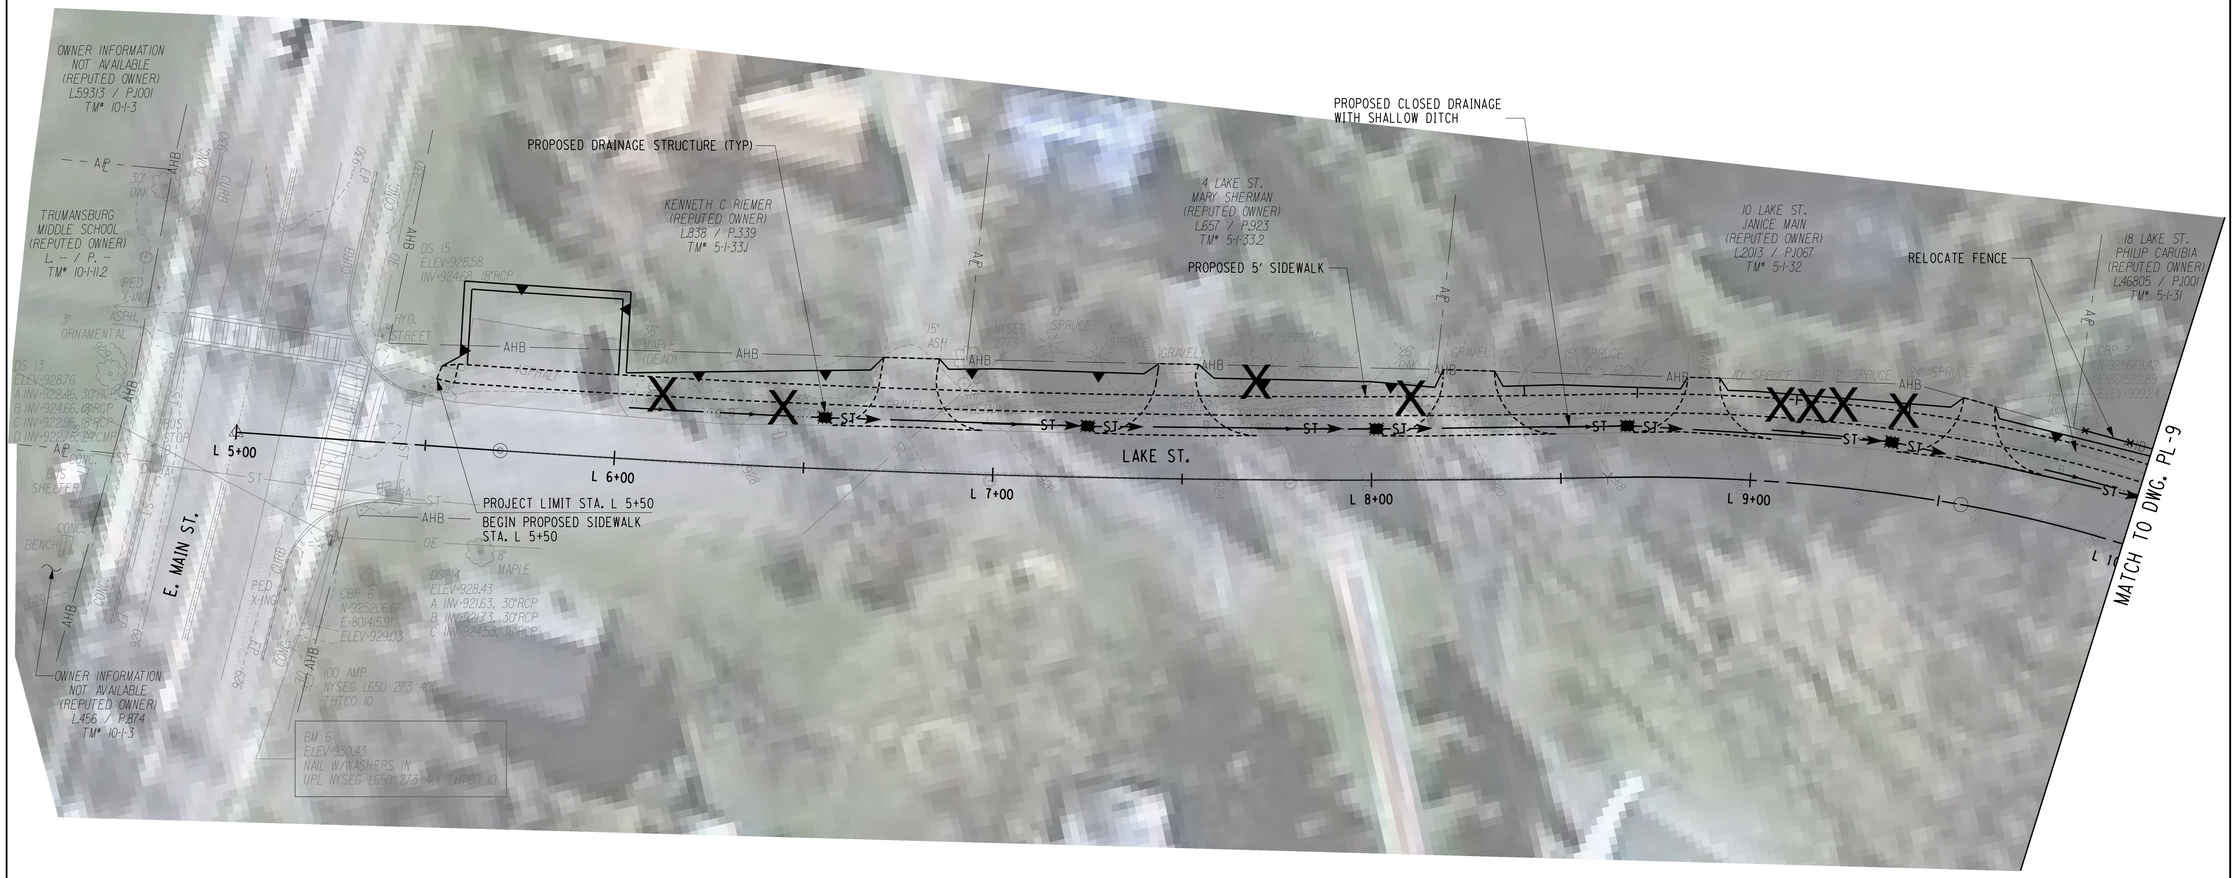

SCALE (FT)
0 10 20 40

REV	DESCRIPTION	DATE	BY
7			
6			
5			
4			
3			
2			
1			

COPYRIGHT © 2016
FISHER ASSOCIATES
P.E., L.S., L.A., D.P.C.

New York State Education Law Section 7209 states that it is a violation of law for any person, unless acting under the direction of a licensed professional engineer, land surveyor, to alter an item bearing the seal of an engineer, land surveyor, in a manner that alters the item, his/her seal and his/her signature and the date of such alteration, and the specific description of the alteration.

FA PROJECT NO.
1510119

PROJECT MANAGER
R. BENNET

DRAWN BY
T. DAVIS

SCALE
AS SHOWN

ISSUE DATE
2/29/2016

FISHER ASSOCIATES
WWW.FISHERASSOC.COM

PROJECT
SAFE ROUTES TO SCHOOL & DAILY NEEDS SIDEWALK PROJECT
MAIN STREET (RTE. 96), LAKE STREET AND SOUTH STREET
VILLAGE OF TRUMANSBURG
P.I.N. 3950.53
TOMPKINS COUNTY, NEW YORK

TITLE OF DRAWING
PLAN

DRAWING NO.
PL-8

SHEET XXX OF

H:\Projects\15019-00-Ped_Commut_Trumansburg\Eng\CAD\CUT\395053_cph_grp_PL8.dgn
4/18/2016 11:18:23 PM
tumd

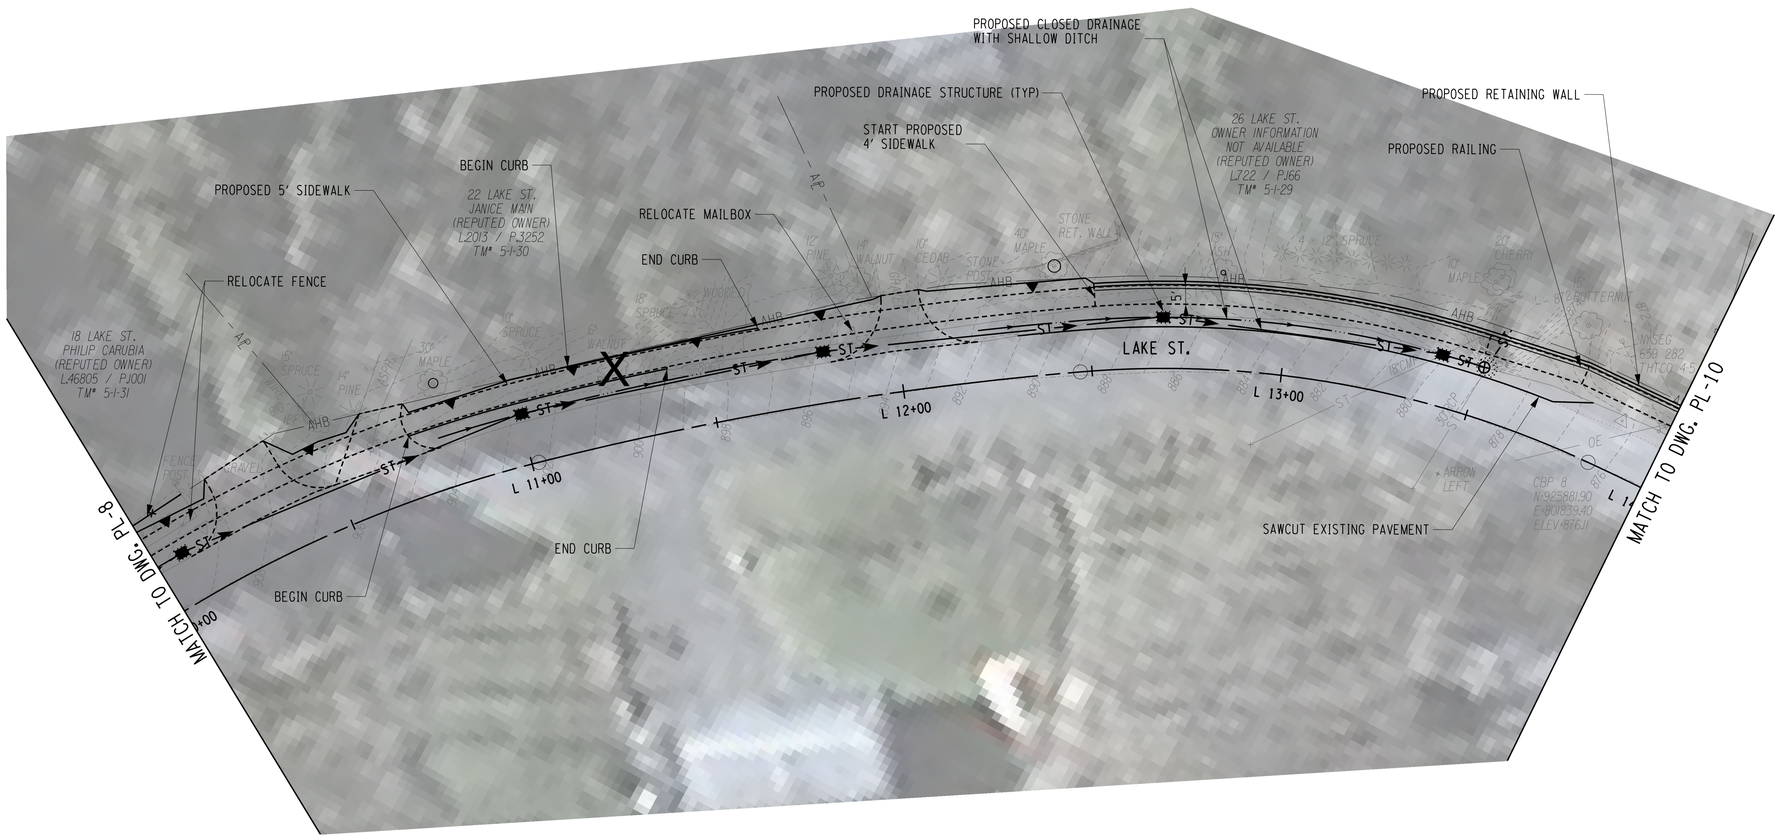

SCALE (FT)

0 10 20 40

REV	DESCRIPTION	DATE	BY
7			
6			
5			
4			
3			
2			
1			

COPYRIGHT © 2016
FISHER ASSOCIATES
P.E., L.S., L.A., D.P.C.

New York State Education Law Section 7209 states that it is a violation of law for any person, unless acting under the direction of a licensed professional engineer, land surveyor, to alter an item in any way.

If an item bearing the seal of an engineer, land surveyor, is altered, the alteration shall cause the item to bear the notation "altered" followed by his/her signature and the date of such alteration, and a description of the alteration.

FA PROJECT NO.
151019

PROJECT MANAGER
R. BENNET

DRAWN BY
T. DAVIS

SCALE
AS SHOWN

ISSUE DATE
2/29/2016

FISHER ASSOCIATES
WWW.FISHERASSOC.COM

PROJECT
SAFE ROUTES TO SCHOOL & DAILY NEEDS SIDEWALK PROJECT
MAIN STREET (RTE. 96), LAKE STREET AND SOUTH STREET
VILLAGE OF TRUMANSBURG
P.I.N. 3950.53
TOMPKINS COUNTY, NEW YORK

TITLE OF DRAWING
PLAN

DRAWING NO.
PL-9

SHEET XXX OF

H:\Projects\151019-00Ped_Commut_Trumansburg\Eng\CAD\CUT\3950053_cph_gnp_PL9.dgn
4/18/2016 1:18:33 PM
t.rmd

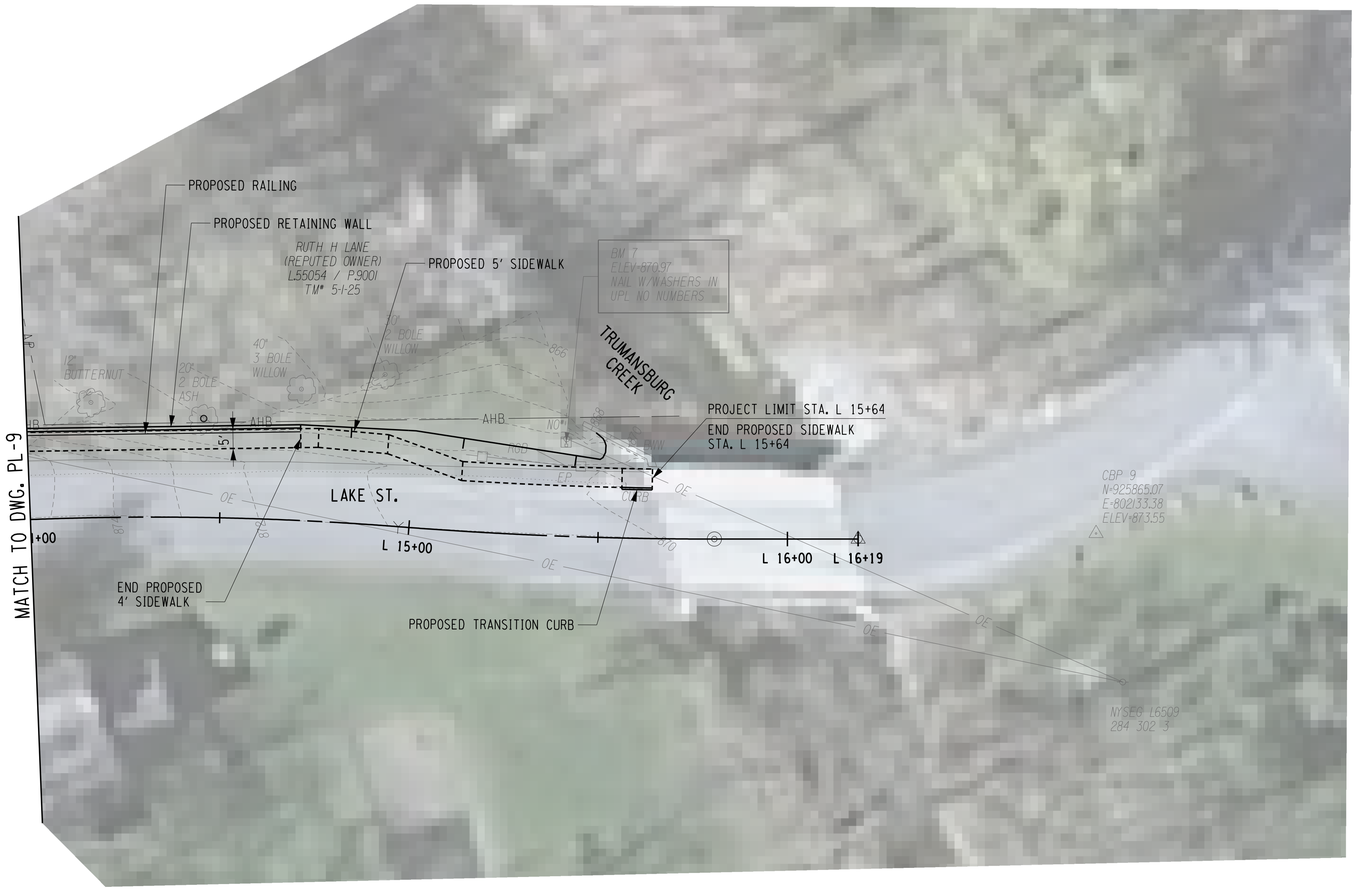

SCALE (FT)

0 10 20 40

REV	DESCRIPTION	DATE	BY
7			
6			
5			
4			
3			
2			
1			

COPYRIGHT © 2016
FISHER ASSOCIATES
P.E., L.S., L.A., D.P.C.

New York State Education Law Section 7209 states that it is a violation of law for any person, unless acting under the direction of a licensed professional engineer, to alter in any way an item bearing the seal of an engineer, land surveyor, or architect. If an item bearing the seal of an engineer, land surveyor, or architect is altered, the alteration should be identified by his/her signature and the date of such alteration, and a description of the alteration.

FA PROJECT NO.
151019

PROJECT MANAGER
R. BENNET

DRAWN BY
T. DAVIS

SCALE
AS SHOWN

ISSUE DATE
2/29/2016

FISHER ASSOCIATES
WWW.FISHERASSOC.COM

PROJECT
SAFE ROUTES TO SCHOOL & DAILY NEEDS SIDEWALK PROJECT
MAIN STREET (RTE. 96), LAKE STREET AND SOUTH STREET
VILLAGE OF TRUMANSBURG
P.I.N. 3950.53
TOMPKINS COUNTY, NEW YORK

TITLE OF DRAWING
PLAN

DRAWING NO.
PL-10

SHEET XXX OF

H:\Projects\151019-00-Ped.Commut.Trumansburg\Eng\CAD\OUT\395053_cph_grp_PL10.dgn
4/18/2016 1:18:42 PM
timd

SCALE (FT)

0 10 20 40

H:\Projects\15019-00-Ped_Commut_Trumansburg\Eng\CAD\CUT\395053_cph_gnp_PL11.dgn
4/18/2016 11:18:52 PM
t.rmd

REV	DESCRIPTION	DATE	BY
7			
6			
5			
4			
3			
2			
1			

COPYRIGHT © 2016
FISHER ASSOCIATES
P.E., L.S., L.A., D.P.C.

New York State Education Law Section 7209 states that it is a violation of the law for any person, unless he is acting under the direction of a licensed professional engineer, land surveyor, to alter in any way.

If an item bearing the seal of an engineer, land surveyor, is altered, the alteration shall bear his/her seal and his/her signature and the date of such alteration, and a specific description of the alteration.

FA PROJECT NO.
1510019

PROJECT MANAGER
R. BENNET

DRAWN BY
T. DAVIS

SCALE
AS SHOWN

ISSUE DATE
2/29/2016

FISHER ASSOCIATES
WWW.FISHERASSOC.COM

PROJECT
SAFE ROUTES TO SCHOOL & DAILY NEEDS SIDEWALK PROJECT
MAIN STREET (RTE. 96), LAKE STREET AND SOUTH STREET
VILLAGE OF TRUMANSBURG
P.I.N. 3950.53
TOMPKINS COUNTY, NEW YORK

TITLE OF DRAWING
PLAN

DRAWING NO.
PL-11

SHEET XXX OF

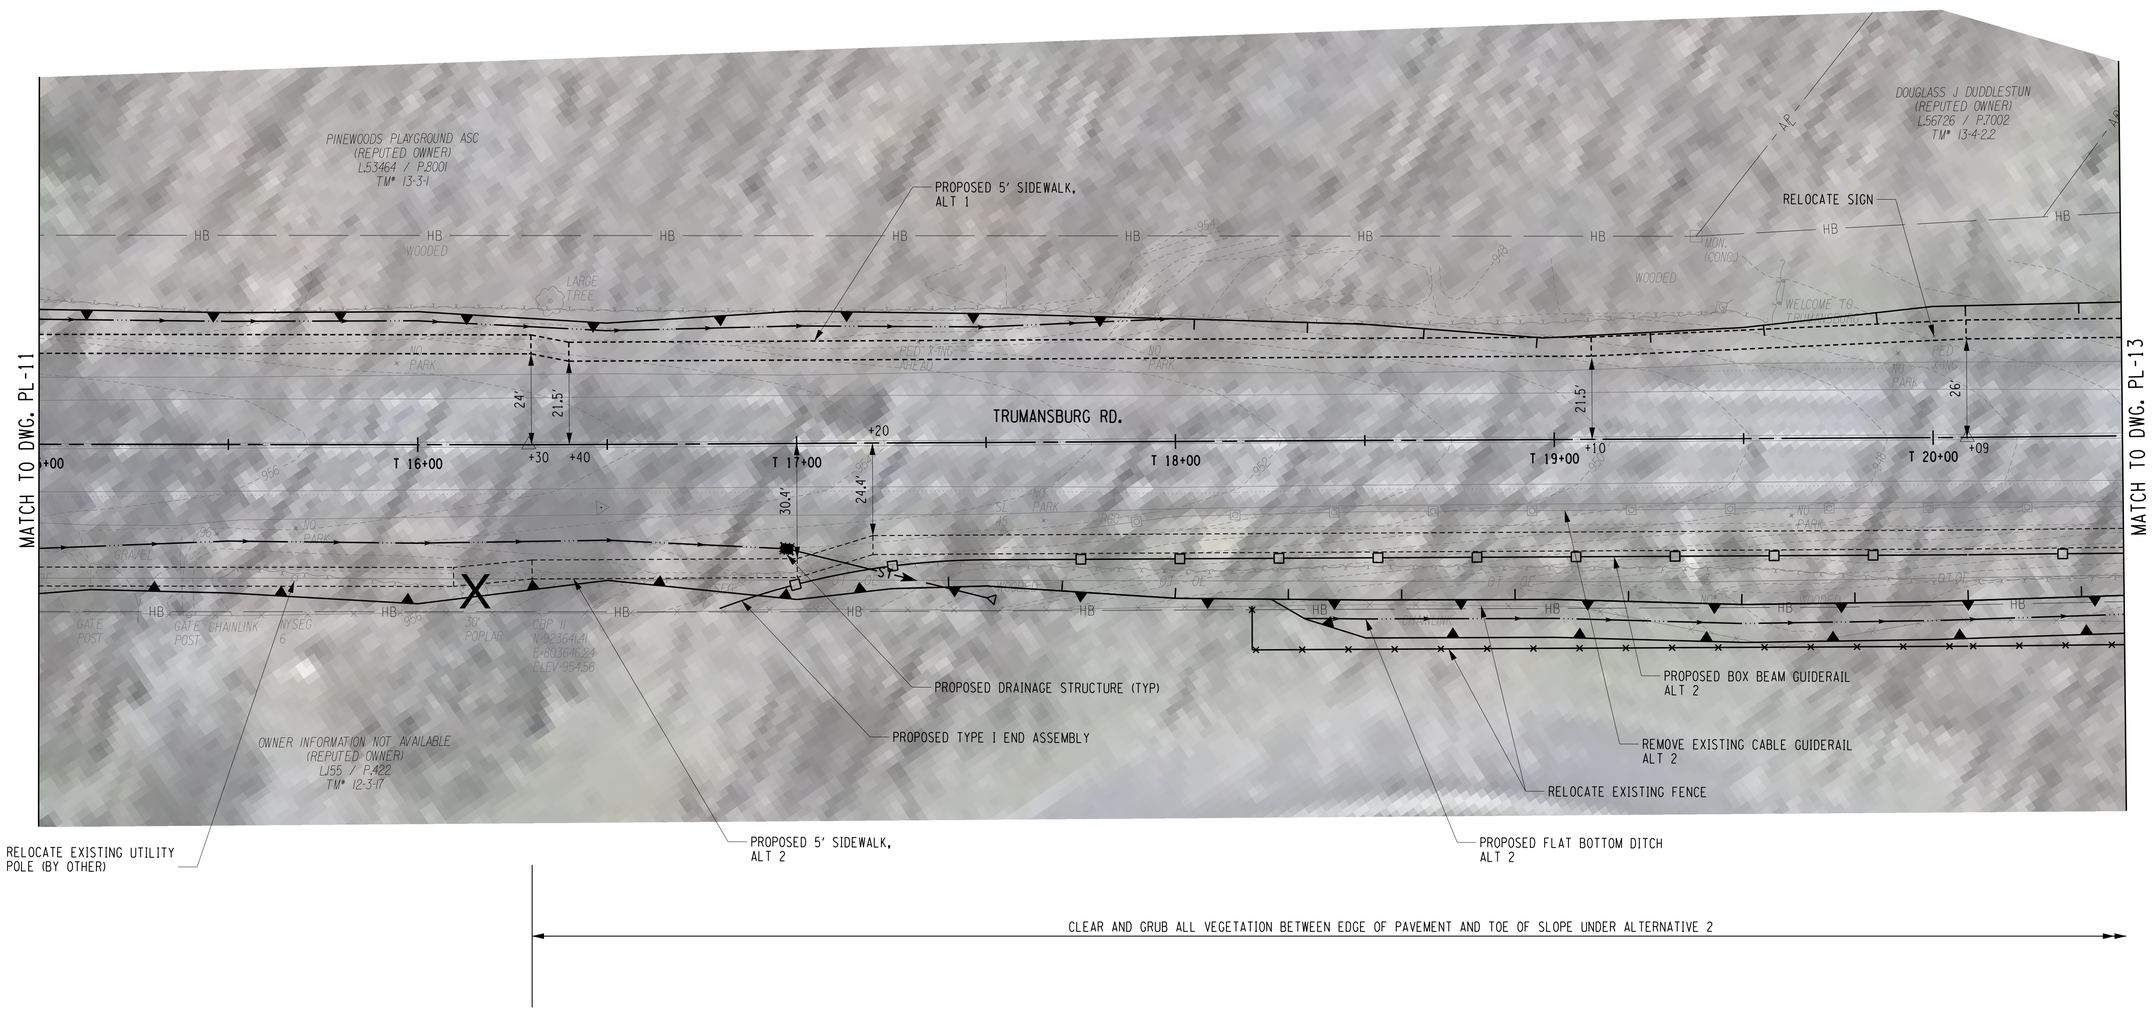

H:\Projects\151019-00-Ped_Commut_Trumansburg\Eng\CAD\CUT\395053_cph_grp_PL12.dgn
4/18/2016 1:19:01 PM
tumd

REV	DESCRIPTION	DATE	BY
7			
6			
5			
4			
3			
2			
1			

COPYRIGHT © 2016
FISHER ASSOCIATES
P.E., L.S., L.A., D.P.C.

New York State Education Law Section 7209 states that it is a violation of law for any person, unless he/she is acting under the direction of a licensed professional engineer, land surveyor, to alter an item in any way.

If an item bearing the seal of an engineer, land surveyor, is altered, the alteration shall bear his/her seal and the notation "altered by" followed by his/her signature and the date of such alteration, and a specific description of the alteration.

FA PROJECT NO.
151019

PROJECT MANAGER
R. BENNET

DRAWN BY
T. DAVIS

SCALE
AS SHOWN

ISSUE DATE
2/29/2016

FISHER ASSOCIATES
WWW.FISHERASSOC.COM

PROJECT
SAFE ROUTES TO SCHOOL & DAILY NEEDS SIDEWALK PROJECT
MAIN STREET (RTE. 96), LAKE STREET AND SOUTH STREET
VILLAGE OF TRUMANSBURG
P.I.N. 3950.53
TOMPKINS COUNTY, NEW YORK

TITLE OF DRAWING
PLAN

DRAWING NO.
PL-12

SHEET XXX OF

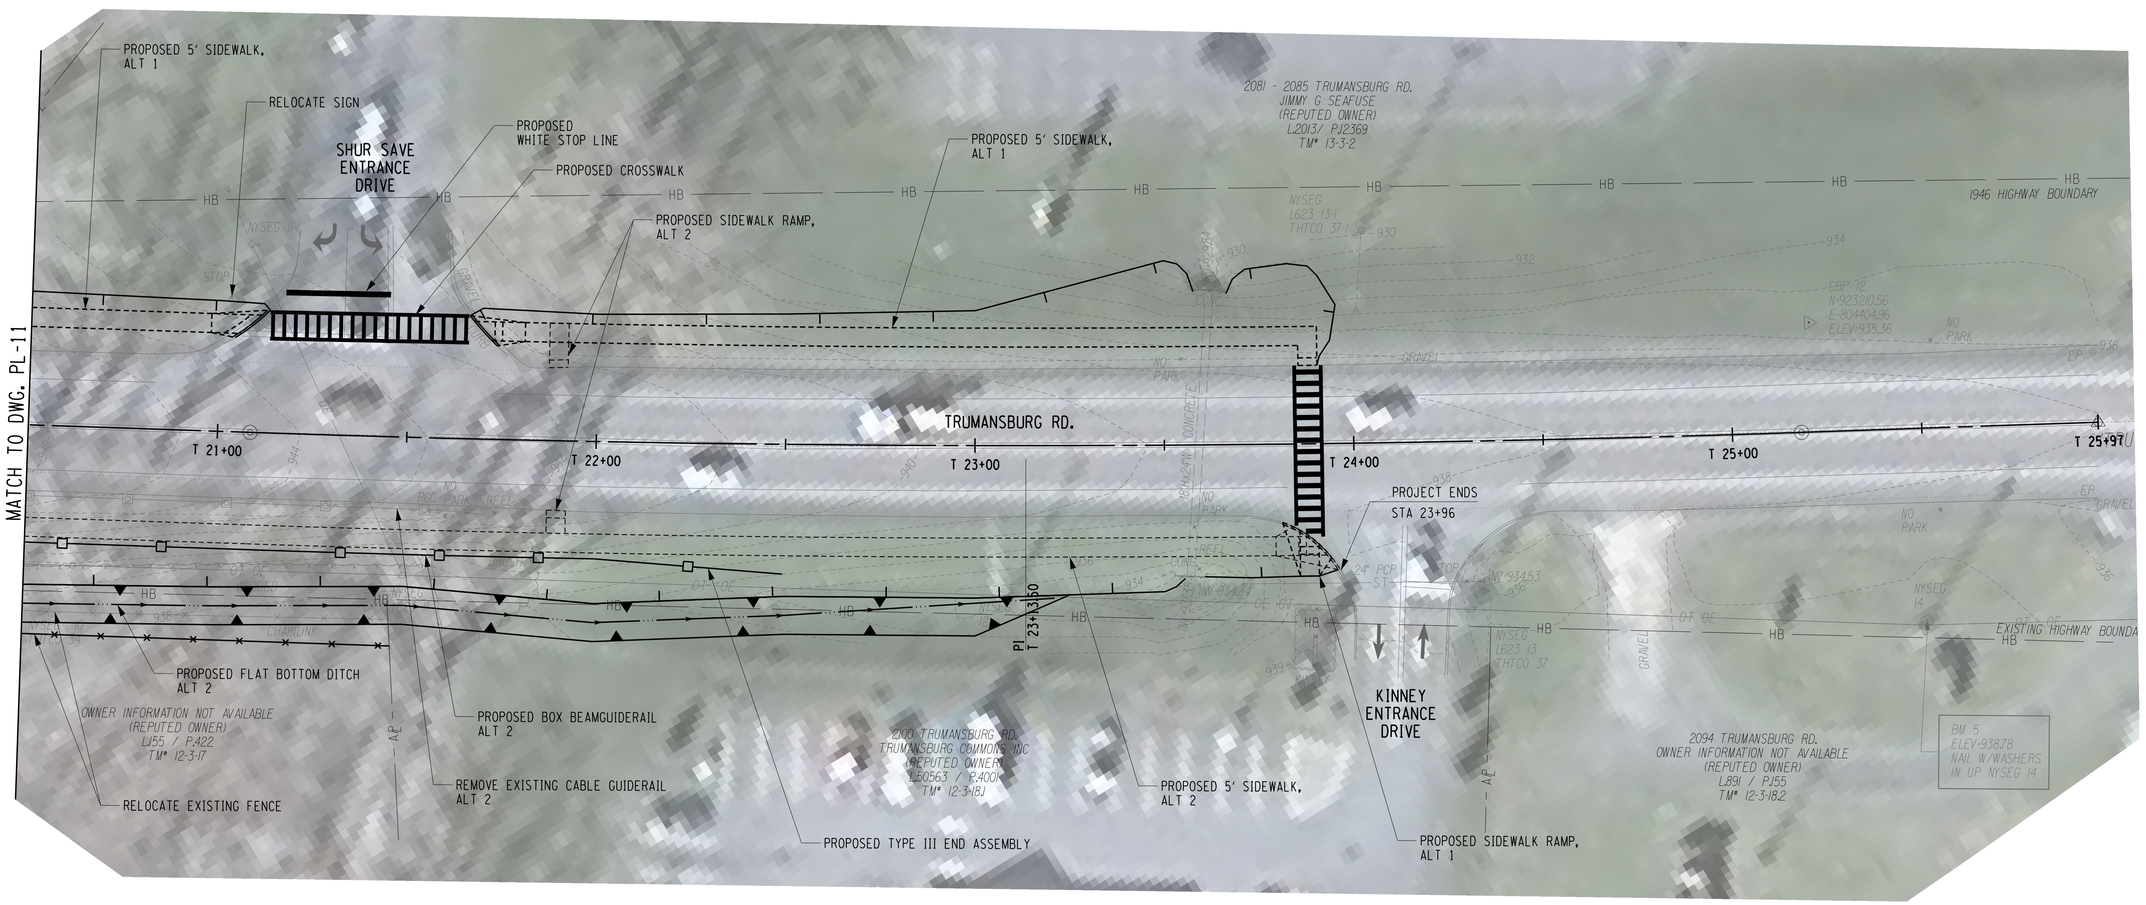

H:\Projects\151019-020-Ped_Commut_Trumansburg\Eng\CAD\CUT\3950053.cph_grnp_PL13.dgn
4/18/2016 1:19:11 PM
tumd

REV	DESCRIPTION	DATE	BY
7			
6			
5			
4			
3			
2			
1			

COPYRIGHT © 2016
FISHER ASSOCIATES
P.E., L.S., L.A., D.P.C.

New York State Education Law Section 7209 states that it is a violation of law for any person, unless he/she is acting under the direction of a licensed professional engineer, land surveyor, to alter an item in any way.

If an item bearing the seal of an engineer, land surveyor, is altered, the alteration shall cause the name, his/her seal and his/her signature and the date of such alteration, and a specific description of the alteration.

FA PROJECT NO.
151019

PROJECT MANAGER
R. BENNET

DRAWN BY
T. DAVIS

SCALE
AS SHOWN

ISSUE DATE
2/29/2016

FISHER ASSOCIATES
WWW.FISHERASSOC.COM

PROJECT
SAFE ROUTES TO SCHOOL & DAILY NEEDS SIDEWALK PROJECT
MAIN STREET (RTE. 96), LAKE STREET AND SOUTH STREET
VILLAGE OF TRUMANSBURG
P.I.N. 3950.53
TOMPKINS COUNTY, NEW YORK

TITLE OF DRAWING
PLAN

DRAWING NO.
PL-13

SHEET XXX OF

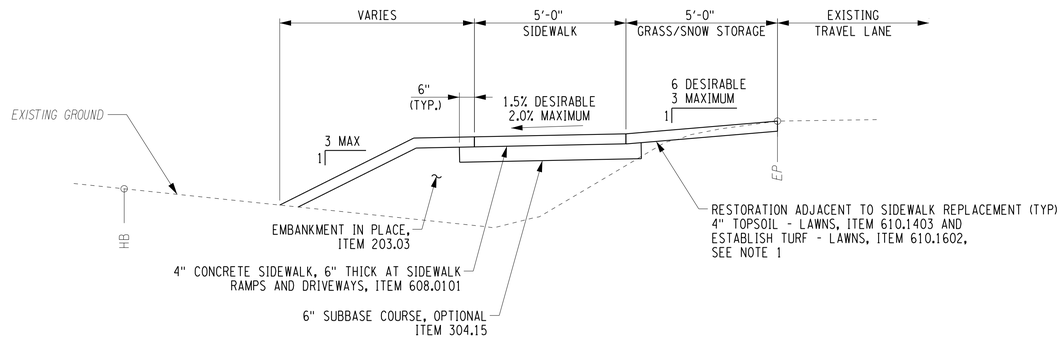

SOUTH STREET TYPICAL SECTION

STA. S 5+80 - S 7+00

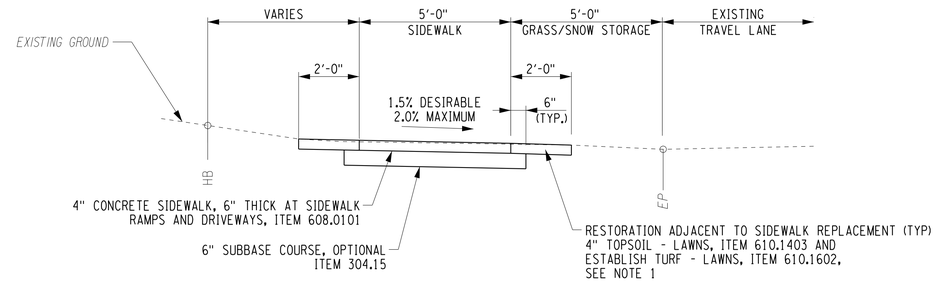

SOUTH STREET TYPICAL SECTION

STA. S 17+70 - S 22+14

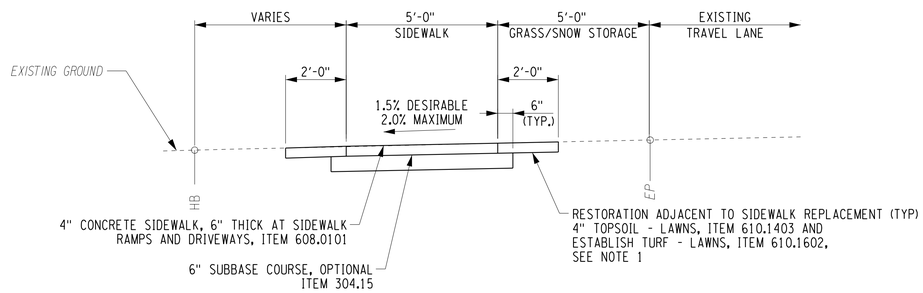

SOUTH STREET TYPICAL SECTION

STA. S 7+00 - S 13+75
STA. S 15+75 - S 17+70
STA. S 22+14 - S 24+18

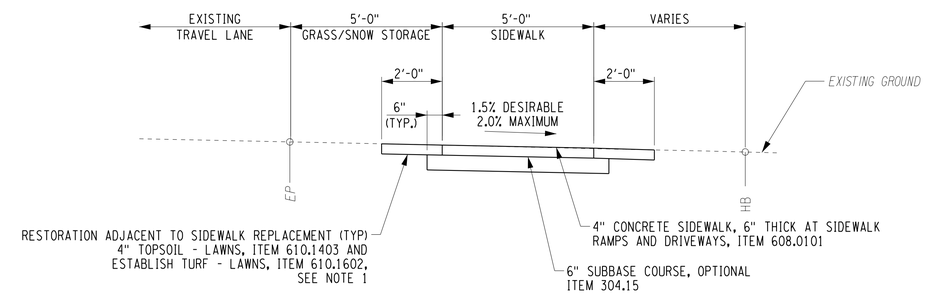

SOUTH STREET TYPICAL SECTION

STA. S 24+18 - S 32+90

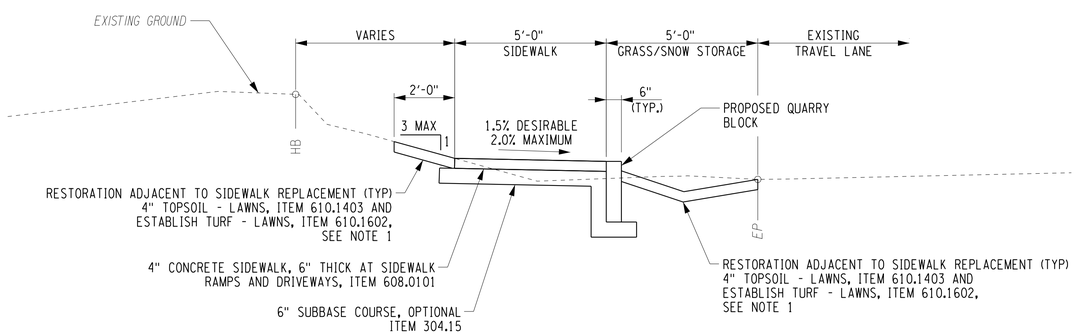

SOUTH STREET TYPICAL SECTION

STA. S 13+30 - S 15+68

NOTES:

1. THE FOLLOWING ITEMS HAVE BEEN INCLUDED IN THE CONTRACT FOR ESTABLISHING TURF:

ITEM 610.0501, FERTILIZER
ITEM 610.19, WATERING VEGETATION
ITEM 610.21, MOWING
ITEM 610.13, WEED REMOVAL

SEE THE SPECIAL NOTE IN THE CONTRACT DOCUMENTS FOR APPLICATION RATES AND APPLICATION INTERVALS.

5 0 5
1" = 5'

REV	DESCRIPTION	DATE	BY
7			
6			
5			
4			
3			
2			
1			

COPYRIGHT © 2016
FISHER ASSOCIATES
P.E., L.S., L.A., D.P.C.

New York State Education Law Section 7209 states that it is a violation of law for any person, unless he/she is acting under the direction of a licensed professional engineer, land surveyor, to alter an item in any way.

If an item bearing the seal of an engineer, land surveyor, architect, landscape architect or professional planner is altered, the alterer shall affix to the item, his/her seal and the notation "altered by" followed by his/her signature and the date of such alteration, and a specific description of the alteration.

FA PROJECT NO.
1510119

PROJECT MANAGER
R. BENNET

DRAWN BY
J. TANSKI

SCALE
AS SHOWN

ISSUE DATE
2/29/2016

FISHER ASSOCIATES
WWW.FISHERASSOC.COM

PROJECT
SAFE ROUTES TO SCHOOL & DAILY NEEDS SIDEWALK PROJECT
MAIN STREET (RTE. 96), LAKE STREET AND SOUTH STREET
VILLAGE OF TRUMANSBURG
P.I.N. 3950.53
TOMPKINS COUNTY, NEW YORK

TITLE OF DRAWING
TYPICAL SIDEWALK SECTIONS

DRAWING NO.
TS-1

SHEET 8 OF

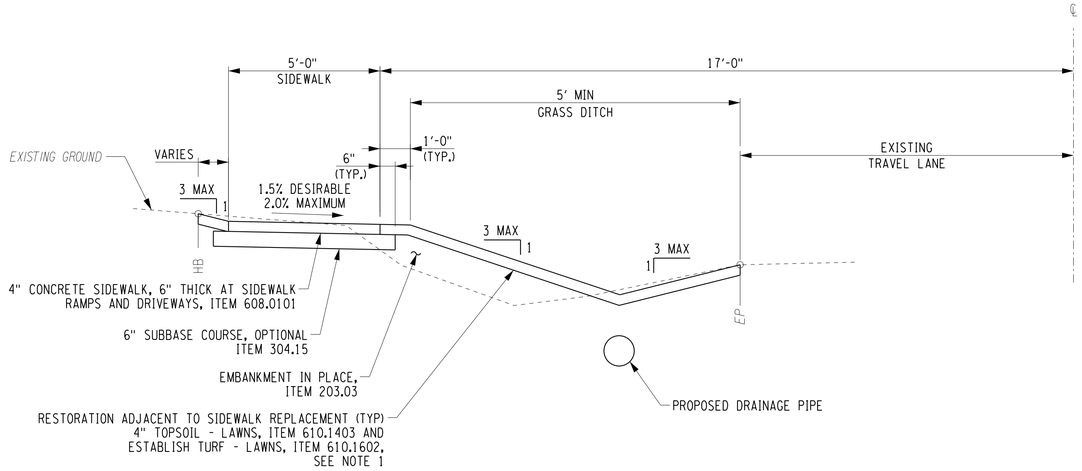

LAKE STREET TYPICAL SECTION

STA. L 5+50 - L 10+72
STA. L 11+65 - L 12+51

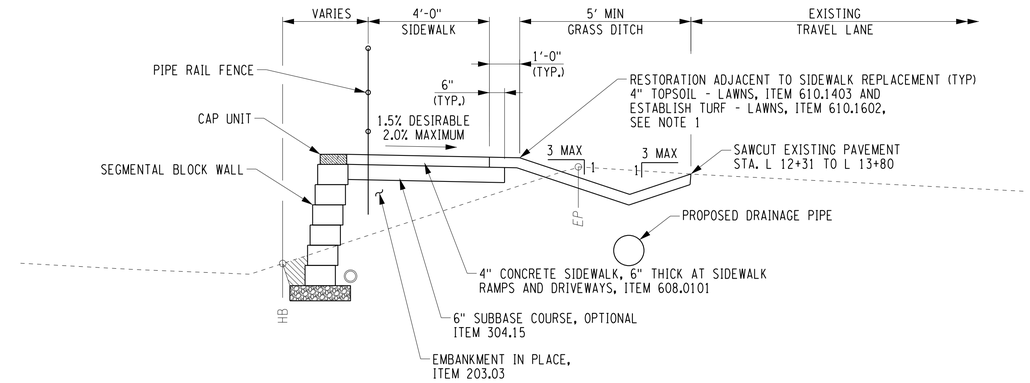

LAKE STREET TYPICAL SECTION

STA. L 12+51 - L 13+50

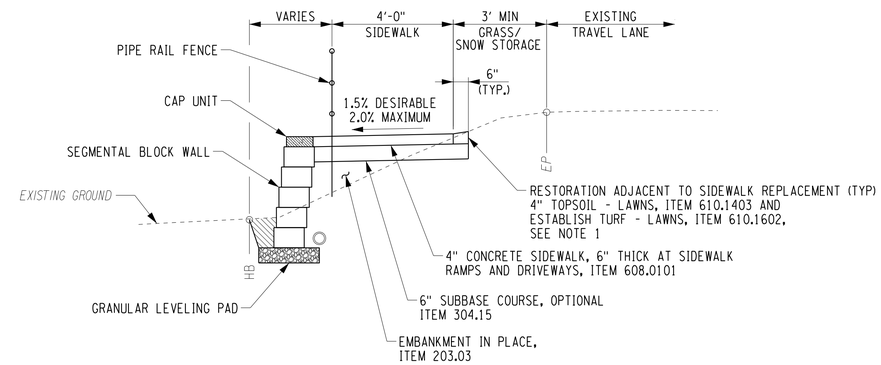

LAKE STREET TYPICAL SECTION

STA. L 13+50 - L 14+21

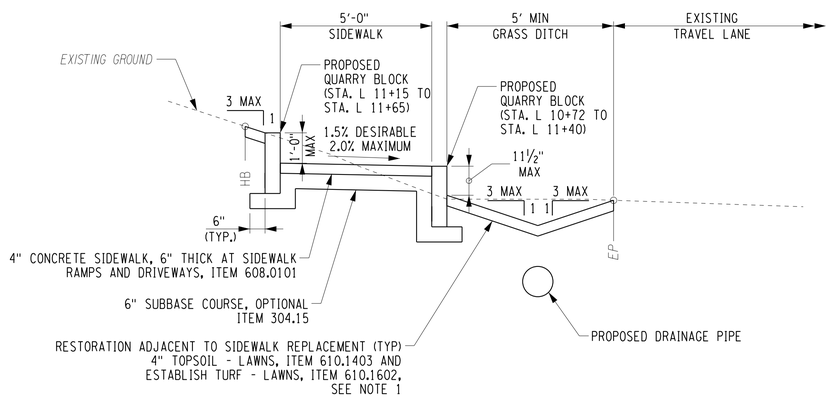

LAKE STREET TYPICAL SECTION

STA. L 10+72 - L 11+65

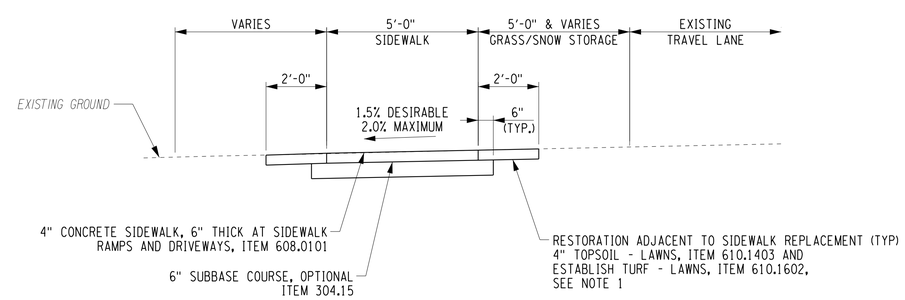

LAKE STREET TYPICAL SECTION

STA. L 14+21 - L 15+64

NOTES:

1. THE FOLLOWING ITEMS HAVE BEEN INCLUDED IN THE CONTRACT FOR ESTABLISHING TURF:

ITEM 610.0501, FERTILIZER
ITEM 610.19, WATERING VEGETATION
ITEM 610.21, MOWING
ITEM 610.13, WEED REMOVAL

SEE THE SPECIAL NOTE IN THE CONTRACT DOCUMENTS FOR APPLICATION RATES AND APPLICATION INTERVALS.

5 0 5
1" = 5'

REV	DESCRIPTION	DATE	BY
7			
6			
5			
4			
3			
2			
1			

COPYRIGHT © 2016
FISHER ASSOCIATES
P.E., L.S., L.A., D.P.C.

New York State Education Law Section 7209 states that it is a violation of law for any person, unless he/she is acting under the direction of a licensed professional engineer, land surveyor, to alter an item in any way.

If an item bearing the seal of an engineer, land surveyor, architect, or landscape architect is found to have been altered, the item bearing his/her seal and his/her signature and the date of such alteration should be labeled as altered at the direction.

FA PROJECT NO.
151019

PROJECT MANAGER
R. BENNET

DRAWN BY
J. TANSKI

SCALE
AS SHOWN

ISSUE DATE
2/29/2016

FISHER ASSOCIATES
WWW.FISHERASSOC.COM

PROJECT
SAFE ROUTES TO SCHOOL & DAILY NEEDS SIDEWALK PROJECT
MAIN STREET (RTE. 96), LAKE STREET AND SOUTH STREET
VILLAGE OF TRUMANSBURG
P.I.N. 3950.53
TOMPKINS COUNTY, NEW YORK

TITLE OF DRAWING
TYPICAL SIDEWALK SECTIONS

DRAWING NO.
TS-2

SHEET 8 OF

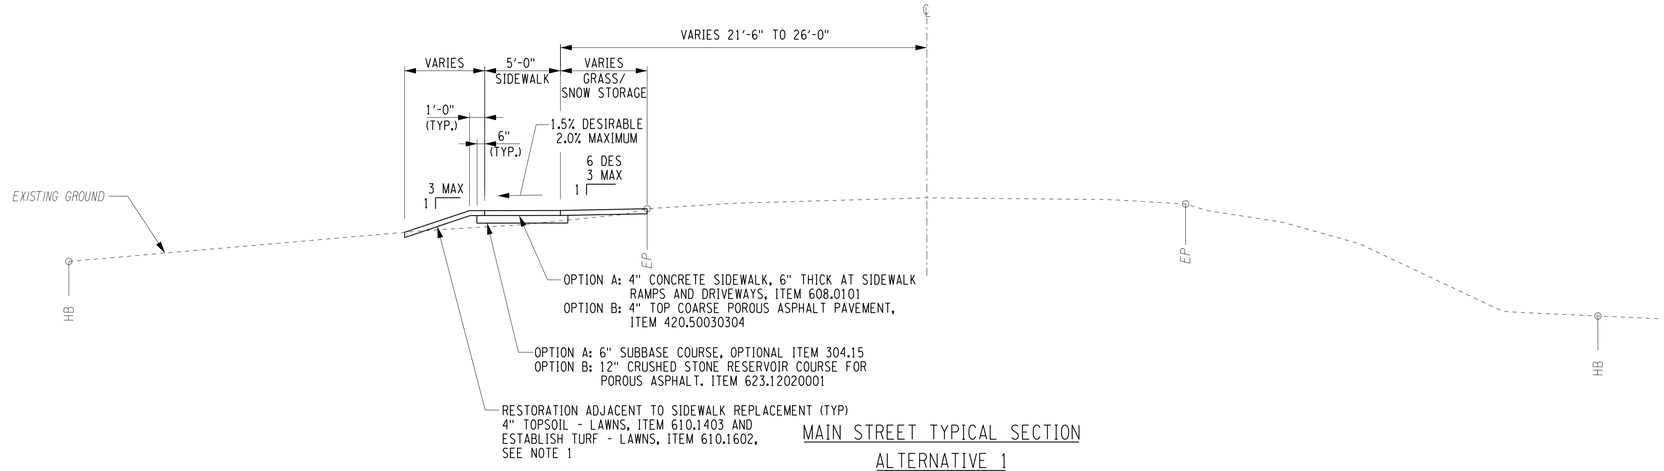

MAIN STREET TYPICAL SECTION

ALTERNATIVE 1

STA. T 11+14.60 - T 14+75
STA. T 18+00 - T 20+09

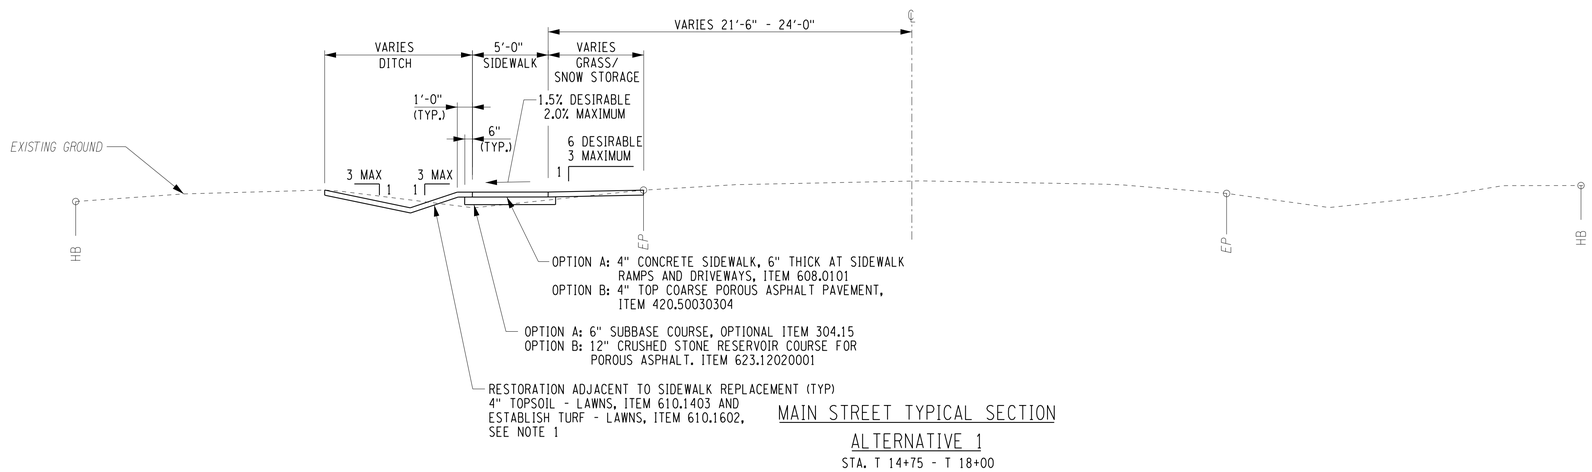

MAIN STREET TYPICAL SECTION

ALTERNATIVE 1

STA. T 14+75 - T 18+00

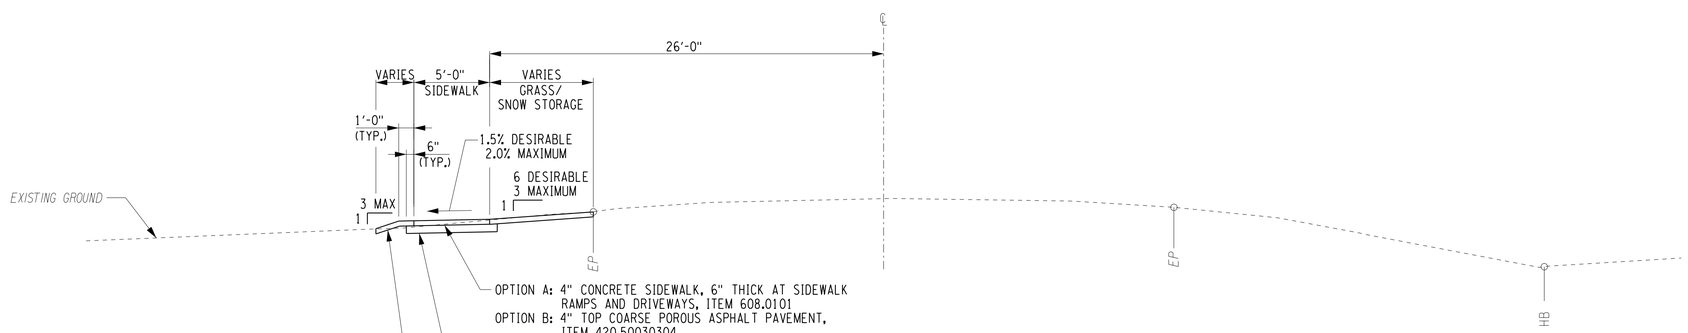

MAIN STREET TYPICAL SECTION

ALTERNATIVE 1

STA. T 20+09 - T 23+87

NOTES:

1. THE FOLLOWING ITEMS HAVE BEEN INCLUDED IN THE CONTRACT FOR ESTABLISHING TURF:

ITEM 610.0501, FERTILIZER
ITEM 610.19, WATERING VEGETATION
ITEM 610.21, MOWING
ITEM 610.13, WEED REMOVAL

SEE THE SPECIAL NOTE IN THE CONTRACT DOCUMENTS FOR APPLICATION RATES AND APPLICATION INTERVALS.

10 0 10
1" = 10'

REV	DESCRIPTION	DATE	BY
7			
6			
5			
4			
3			
2			
1			

COPYRIGHT © 2016
FISHER ASSOCIATES
P.E., L.S., L.A., D.P.C.

New York State Education Law Section 7209 states that it is a violation of law for any person, unless he/she is acting under the direction of a licensed professional engineer, land surveyor, to alter an item in any way.

If an item bearing the seal of an engineer, land surveyor, architect, or landscape architect is altered, the altering engineer, architect, or land surveyor shall stamp the item with his/her seal and his/her signature and the date of such alteration, and shall describe the specific alteration of the alteration.

FA PROJECT NO.
1510119

PROJECT MANAGER
R. BENNET

DRAWN BY
J. TANSKI

SCALE
AS SHOWN

ISSUE DATE
2/29/2016

FISHER ASSOCIATES
WWW.FISHERASSOC.COM

PROJECT
SAFE ROUTES TO SCHOOL & DAILY NEEDS SIDEWALK PROJECT
MAIN STREET (RTE. 96), LAKE STREET AND SOUTH STREET
VILLAGE OF TRUMANSBURG
P.I.N. 3950.53
TOMPKINS COUNTY, NEW YORK

TITLE OF DRAWING
TYPICAL SIDEWALK SECTIONS

DRAWING NO.
TS-3

SHEET 8 OF

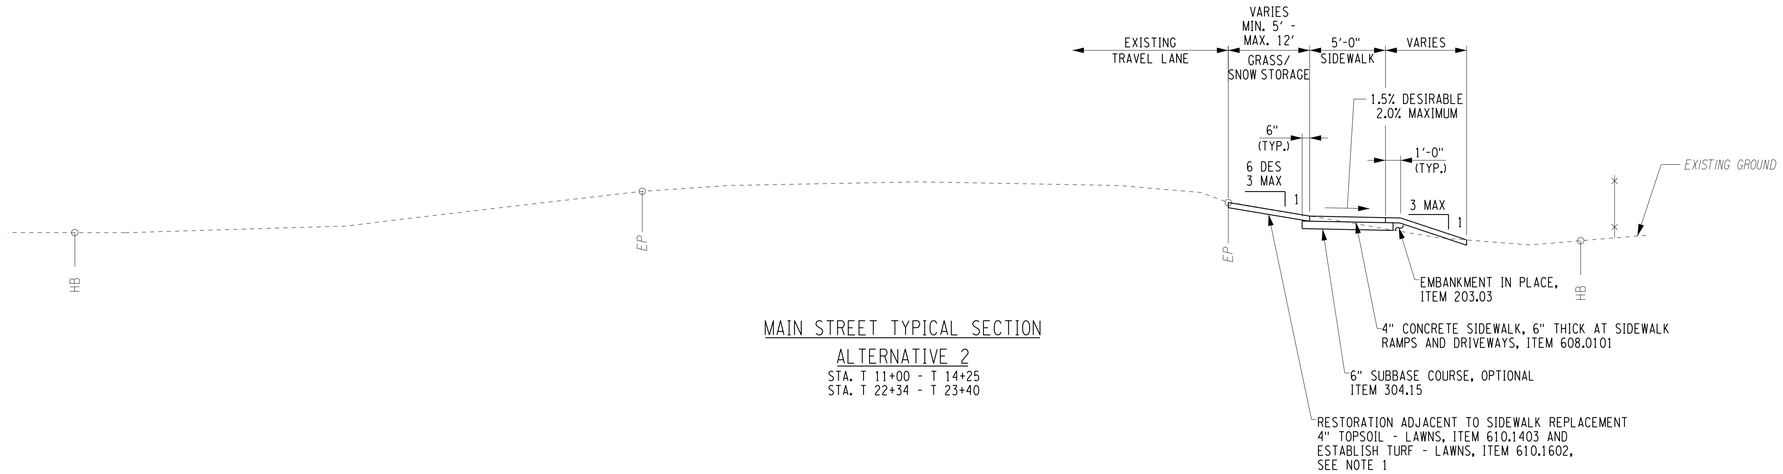

MAIN STREET TYPICAL SECTION

ALTERNATIVE 2

STA. T 11+00 - T 14+25
STA. T 22+34 - T 23+40

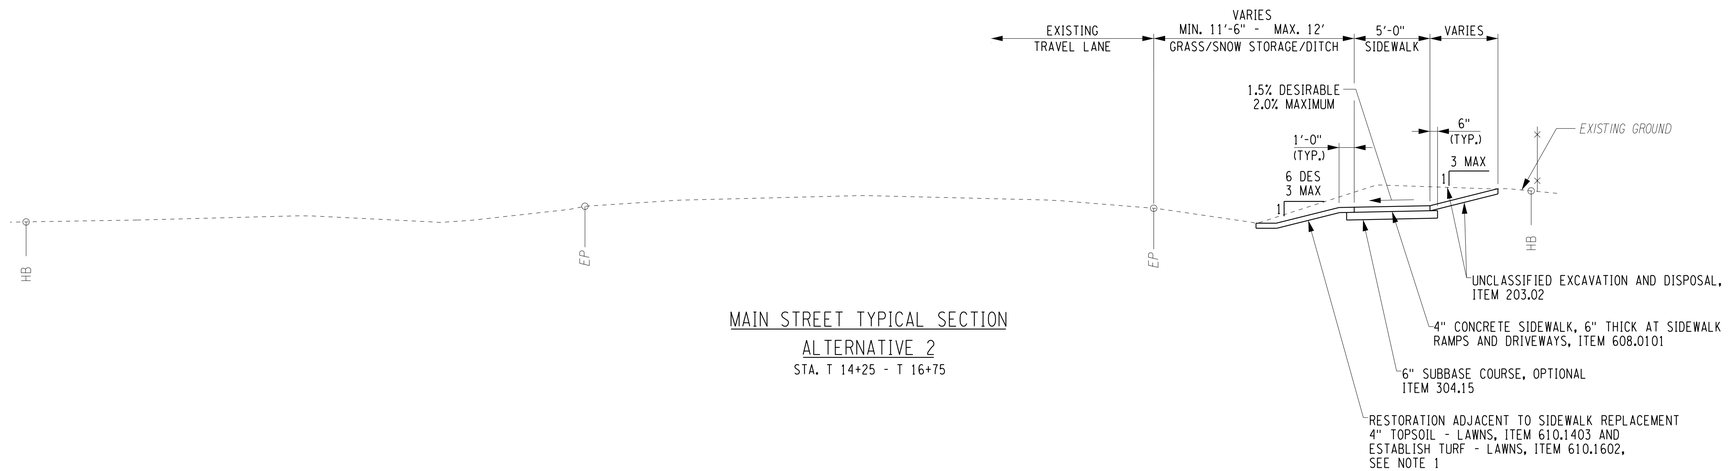

MAIN STREET TYPICAL SECTION

ALTERNATIVE 2

STA. T 14+25 - T 16+75

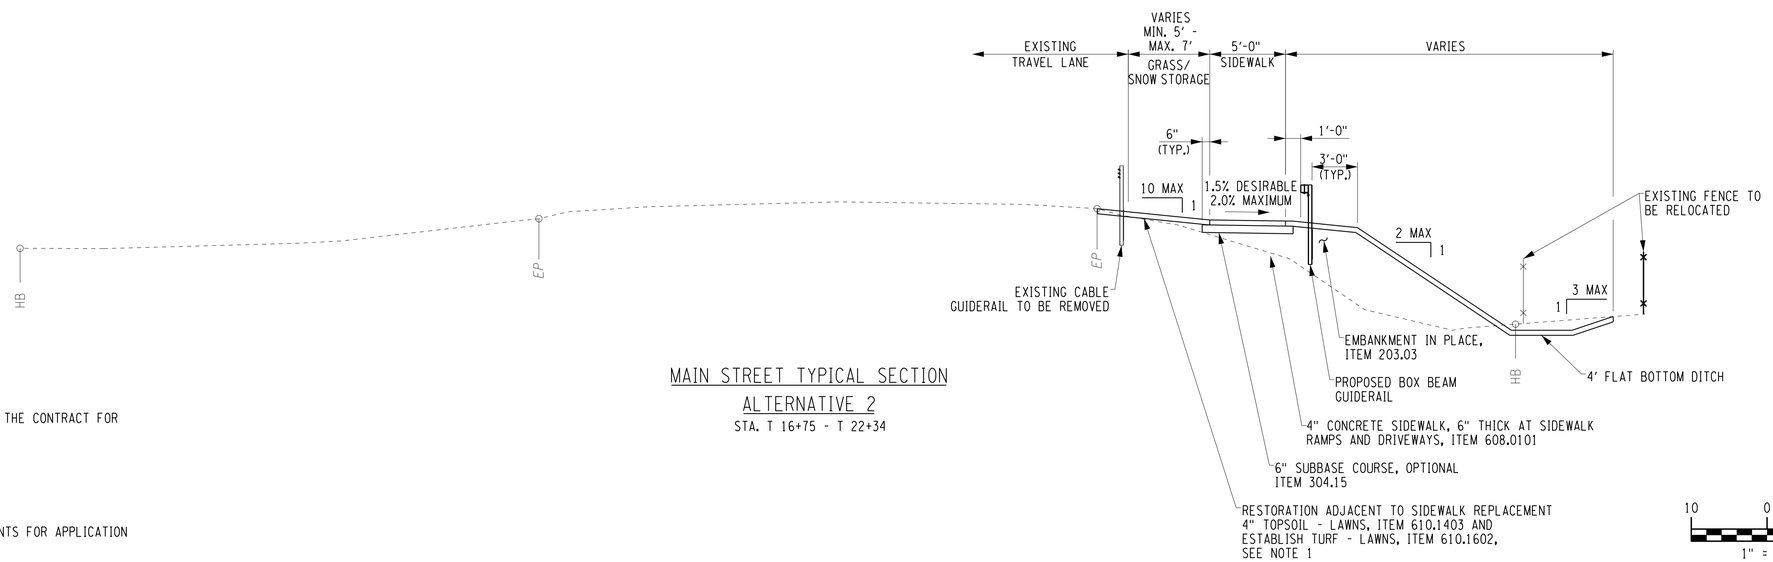

MAIN STREET TYPICAL SECTION

ALTERNATIVE 2

STA. T 16+75 - T 22+34

NOTES:

1. THE FOLLOWING ITEMS HAVE BEEN INCLUDED IN THE CONTRACT FOR ESTABLISHING TURF:

ITEM 610.0501, FERTILIZER
ITEM 610.19, WATERING VEGETATION
ITEM 610.21, MOWING
ITEM 610.13, WEED REMOVAL

SEE THE SPECIAL NOTE IN THE CONTRACT DOCUMENTS FOR APPLICATION RATES AND APPLICATION INTERVALS.

REV	DESCRIPTION	DATE	BY
7			
6			
5			
4			
3			
2			
1			

COPYRIGHT © 2016
FISHER ASSOCIATES
P.E., L.S., L.A., D.P.C.

New York State Education Law Section 7209 states that it is a violation of law for any person, unless they are acting under the direction of a licensed professional engineer, land surveyor, to alter an item in any way.

If an item bearing the seal of an engineer, land surveyor, architect, or landscape architect is altered, the altering engineer, land surveyor, architect, or landscape architect shall affix to the item, his/her seal and the notation "altered by" followed by his/her signature and the date of such alteration, and a specific description of the alteration.

FA PROJECT NO.
151019

PROJECT MANAGER
R. BENNET

DRAWN BY
J. TANSKI

SCALE
AS SHOWN

ISSUE DATE
2/29/2016

FISHER ASSOCIATES
WWW.FISHERASSOC.COM

PROJECT
SAFE ROUTES TO SCHOOL & DAILY NEEDS SIDEWALK PROJECT
MAIN STREET (RTE. 96), LAKE STREET AND SOUTH STREET
VILLAGE OF TRUMANSBURG
P.I.N. 3950.53
TOMPKINS COUNTY, NEW YORK

TITLE OF DRAWING
TYPICAL SIDEWALK SECTIONS

DRAWING NO.
TS-4

SHEET 8 OF